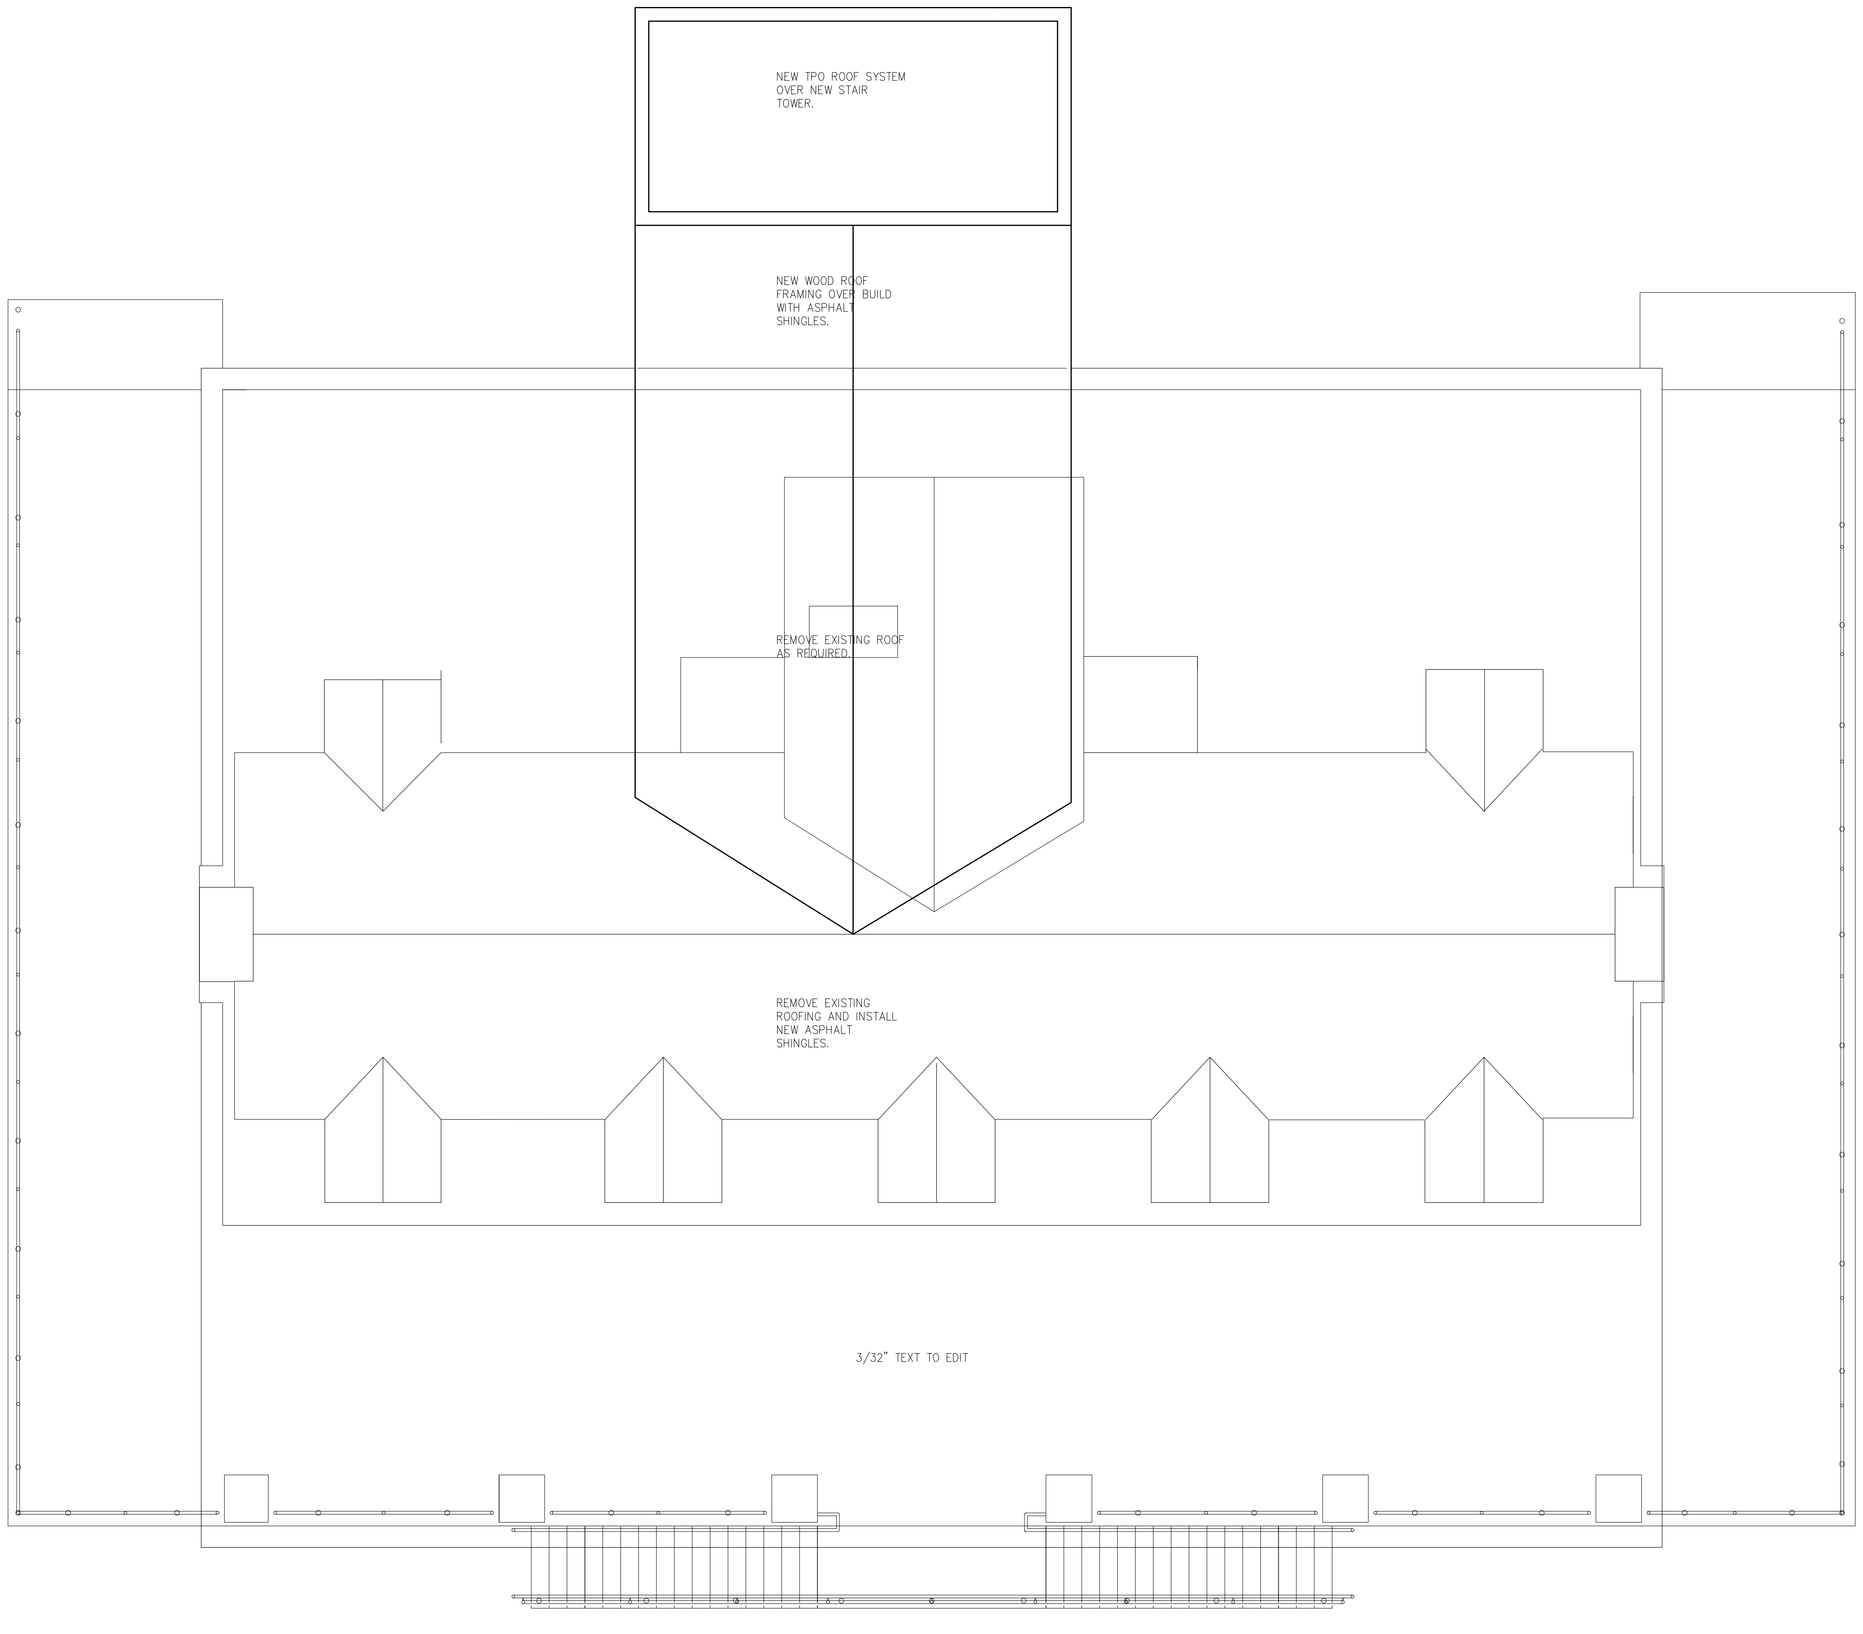

1 Roof Plan
1/4" = 1'-0"

MOSAIC BUILDING SOLUTIONS
1220 Ruston Pass | Fort Wayne | Indiana 46825 [Phone] (260) 486 - 7672 [Fax] (260) 486 - 2165
mosaic-building.com

PRELIMINARY NOT FOR CONSTRUCTION

Beach Lodge Planning Grant
Culver Park Recreation Department

819 East Lake Shore Drive
Culver Indiana

The concepts, ideas, plans, and details as shown on this document are the sole property of Mosaic Building Solutions, LLC and were created, developed, and presented for the use on this specific project. None of the information shown on this document shall be used by any person, firm, or corporation for any purpose whatsoever without expressed written consent of Mosaic Building Solutions, LLC. The Owner shall be permitted to retain copies for information and reference in connection with this project.

ROOF PLAN

SLP	SLP	SLP
COORDINATOR	DRAWN	CHECKED

14013_15074	01/09/2018

A-205